REV	DATE	BY	CHCK	DESCRIPTION

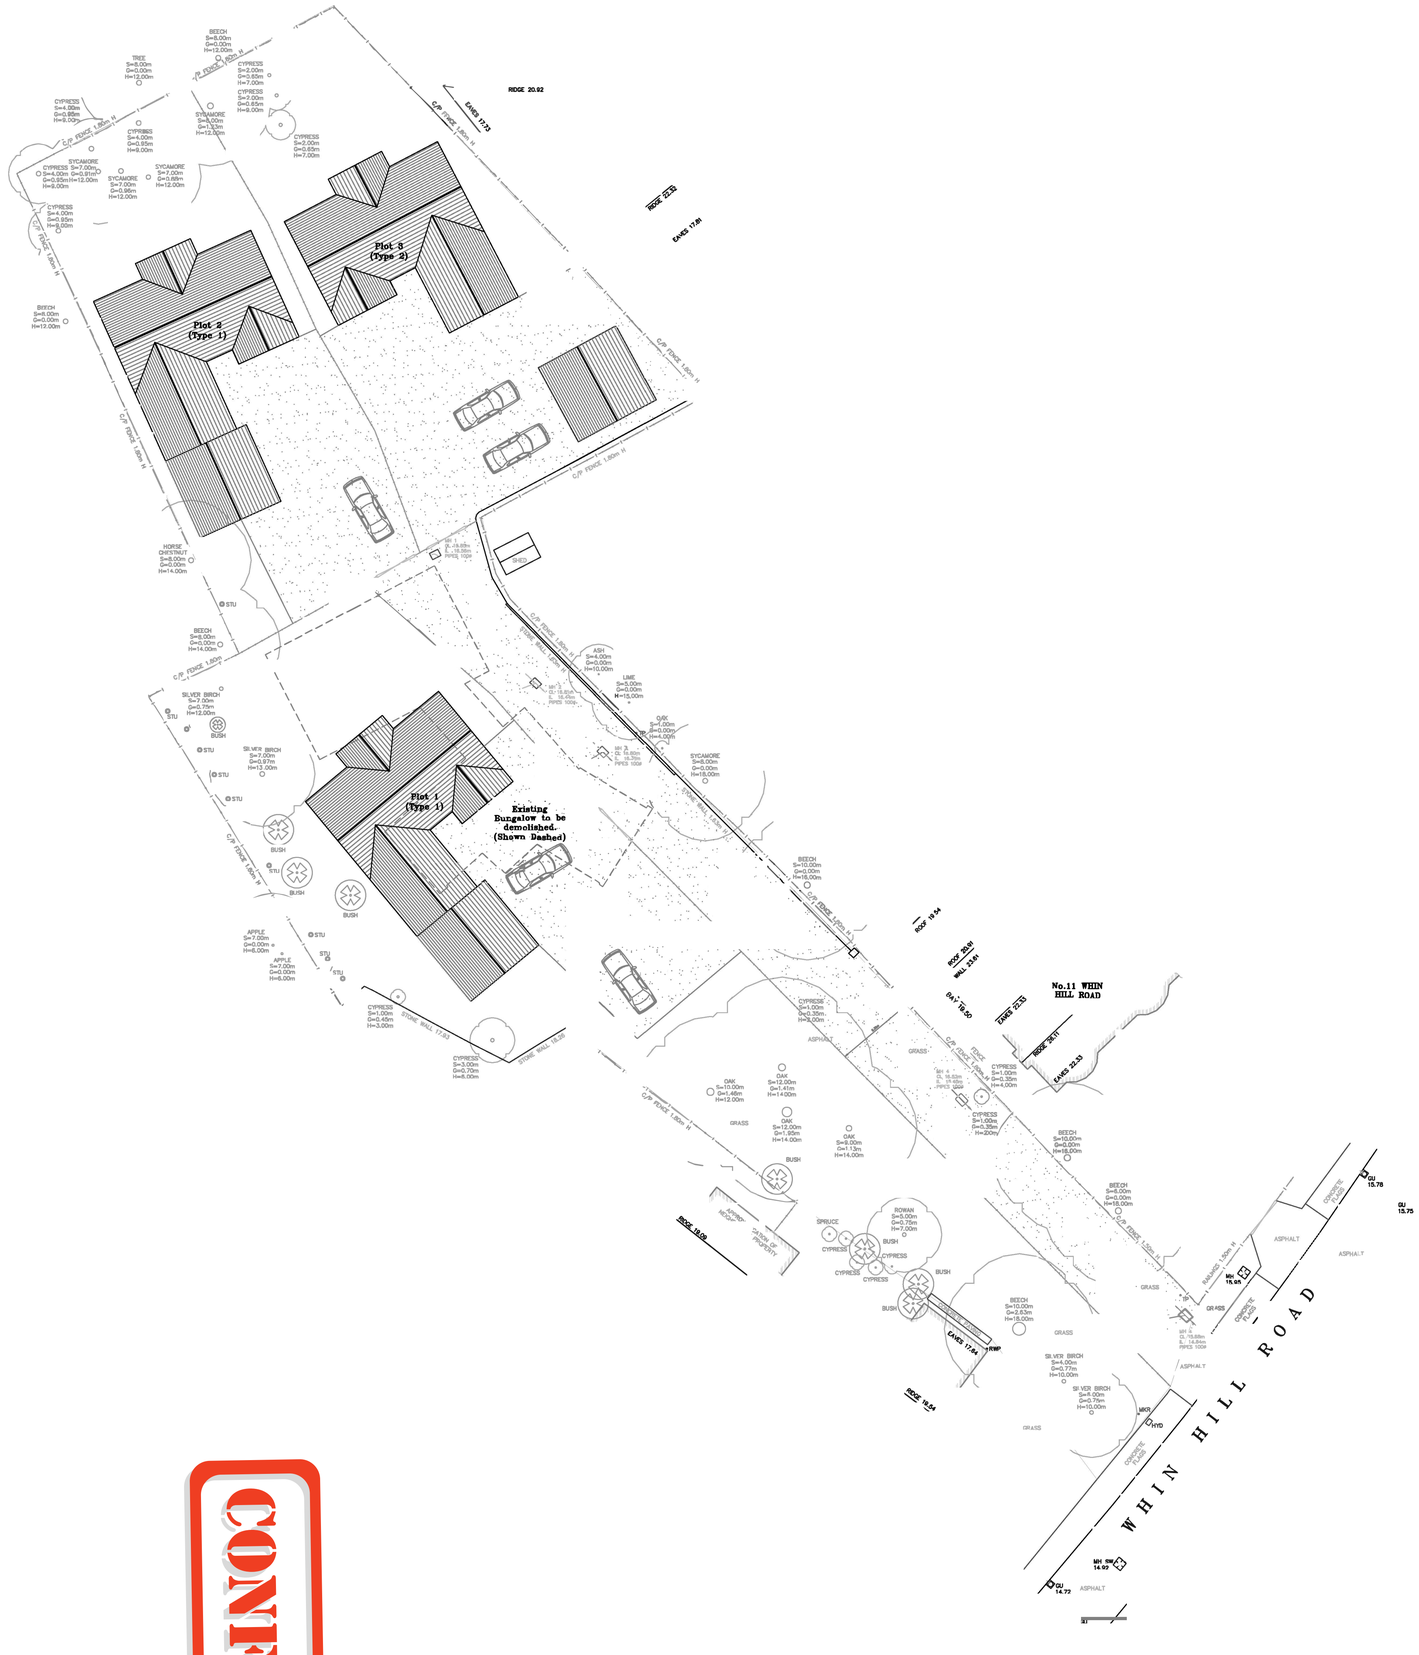
Plot 2
Plot 1
(Type 1)
Existing
Bungalow to be
demolished.
(Shown Dashed)
No.11 WHIN
HILL ROAD
WHIN HILL ROAD
RIDGE 20.92
EAVES 17.23
RIDGE 22.33
EAVES 17.88
RIDGE 19.44
EAVES 17.54
RIDGE 19.54
C/P FENCE 1.80m H
C/P FENCE 1.85m H
C/P FENCE 1.60m H
C/P FENCE 1.90m H
SHED
GRASS
ASPHALT
CONCRETE PATH
BUSH
STU
BEECH S=8.00m G=0.00m H=12.00m
TREE S=8.00m G=0.00m H=12.00m
CYPRESS S=4.00m G=0.95m H=9.00m
CYPRESS S=2.00m G=3.65m H=7.00m
CYPRESS S=2.00m G=0.65m H=9.00m
CYPRESS S=3.00m G=0.65m H=7.00m
SYCAMORE S=8.00m G=1.30m H=12.00m
CYPRESS S=4.00m G=0.95m H=9.00m
SYCAMORE S=7.00m G=0.81m
CYPRESS S=4.00m G=0.95m H=12.00m H=9.00m
SYCAMORE S=7.00m G=0.96m H=12.00m
SYCAMORE S=7.00m G=0.69m H=12.00m
CYPRESS S=4.00m G=0.99m H=9.00m
BEECH S=8.00m G=0.00m H=12.00m
HORSE CHESTNUT S=8.00m G=0.00m H=14.00m
BEECH S=8.00m G=0.00m H=14.00m
SILVER BIRCH S=7.00m G=0.75m H=12.00m
SILVER BIRCH S=7.00m G=0.97m H=13.00m
APPLE S=7.00m G=0.00m e H=6.00m
APPLE S=7.00m G=2.00m H=6.00m
CYPRESS S=1.00m G=2.45m H=3.00m
CYPRESS S=3.00m G=0.75m H=6.00m
ASH S=4.00m G=0.00m H=10.00m
LIME S=5.00m G=0.00m H=15.00m
OAK S=1.00m G=0.00m H=4.00m
SYCAMORE S=8.00m G=0.00m H=18.00m
BEECH S=10.00m G=0.00m H=18.00m
CYPRESS S=1.00m G=0.35m H=3.00m
CYPRESS S=1.00m G=0.35m H=4.00m
CYPRESS S=1.00m G=0.35m H=200y
OAK S=10.00m G=1.46m H=12.00m
OAK S=12.00m G=1.41m H=14.00m
OAK S=12.00m G=1.00m H=14.00m
OAK S=8.00m G=1.3m H=14.00m
BEECH S=10.00m G=2.83m H=15.00m
BEECH S=8.00m G=0.00m H=18.00m
ROWAN S=5.00m G=0.75m H=7.00m
SPRUCE
SILVER BIRCH S=4.00m G=0.77m H=10.00m
SILVER BIRCH S=8.00m G=0.75m H=10.00m
GR ASS
MH 1 EL 18.80m IL 15.55m PIPES 150ø
MH 2 EL 16.60m IL 16.39m PIPES 100ø
MH 3 CU EL 18.80m IL 16.40m PIPES 100ø
MH 4 EL 19.62m IL 19.42m PIPES 100ø
MH 5 EL 15.69m IL 14.64m PIPES 100ø
MH 6 EL 14.97m
MH 7 EL 15.05m
MKR
HYD
CU 15.78
CU 15.75
CU 14.72
BT
